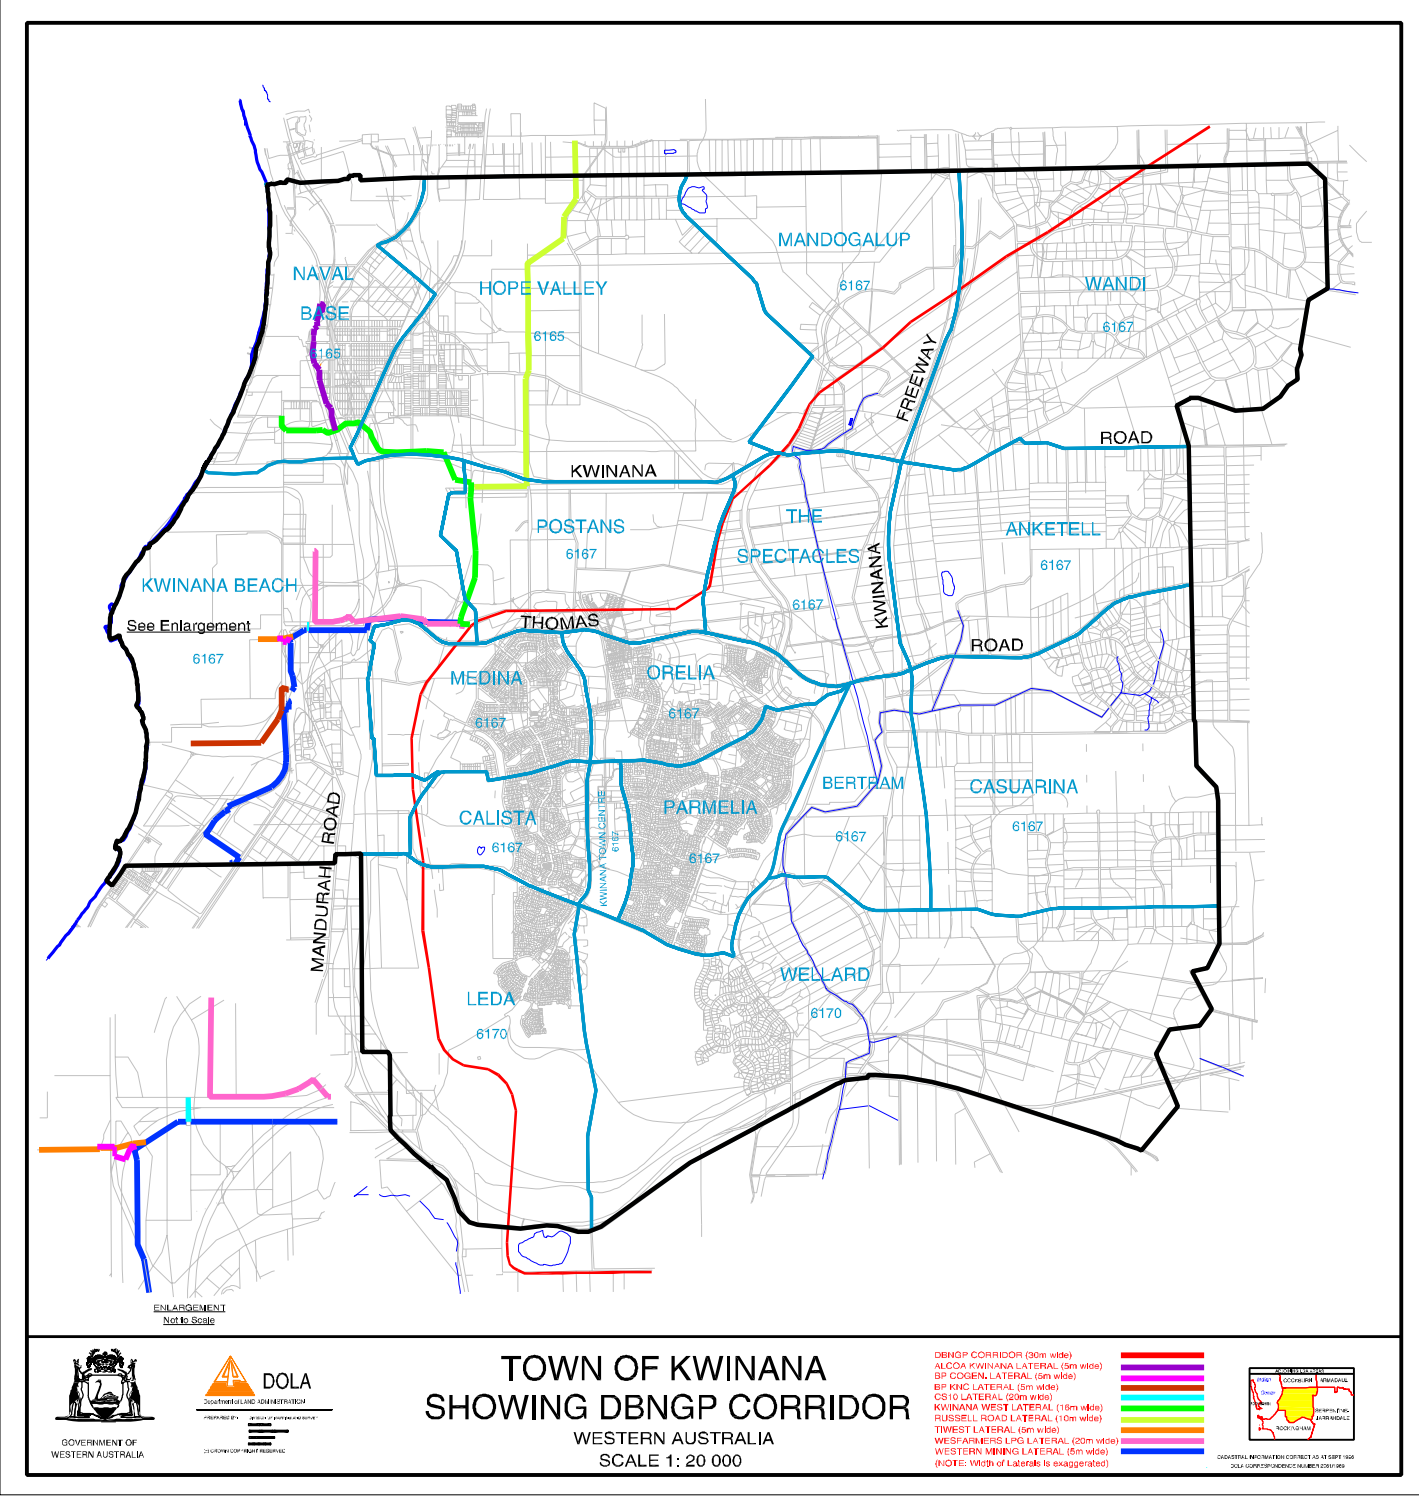

GOVERNMENT OF WESTERN AUSTRALIA

DOLA
Department of LAND ADMINISTRATION

TOWN OF KWINANA
SHOWING DBNGP CORRIDOR

WESTERN AUSTRALIA
SCALE 1: 20 000

DBNGP CORRIDOR (30m wide)
ALCOA KWINANA LATERAL (5m wide)
BP COGEN. LATERAL (5m wide)
BP KNC LATERAL (5m wide)
CSIO LATERAL (20m wide)
KWINANA WEST LATERAL (16m wide)
RUSSELL ROAD LATERAL (10m wide)
TIWEST LATERAL (5m wide)
WESFARMERS LPG LATERAL (20m wide)
WESTERN MINING LATERAL (5m wide)
(NOTE: Width of Laterals is exaggerated)

CADASTRAL INFORMATION CORRECT AS AT SEPT 1998
DOLA CORRESPONDENCE NUMBER D981/98